Book 4 page 68

KIRTLEY CREEK HEIGHTS SUBDIVISION

UNIT NO. 1 & UNIT NO. 2
E½SW¼, NW¼SE¼, SW¼NE¼ & LOTS SEC. 1 - E½NW¼, E½NE¼SW¼ SEC. 12, T.21N., R.22E., B.M.
LEMHI COUNTY, IDAHO
280.07 ACRES

SCALE: 0 100 500

OWNERS & DEVELOPERS:
Dr. ZACH & ESTHER JOHNSON
BOX 769, SALMON, IDAHO 83467

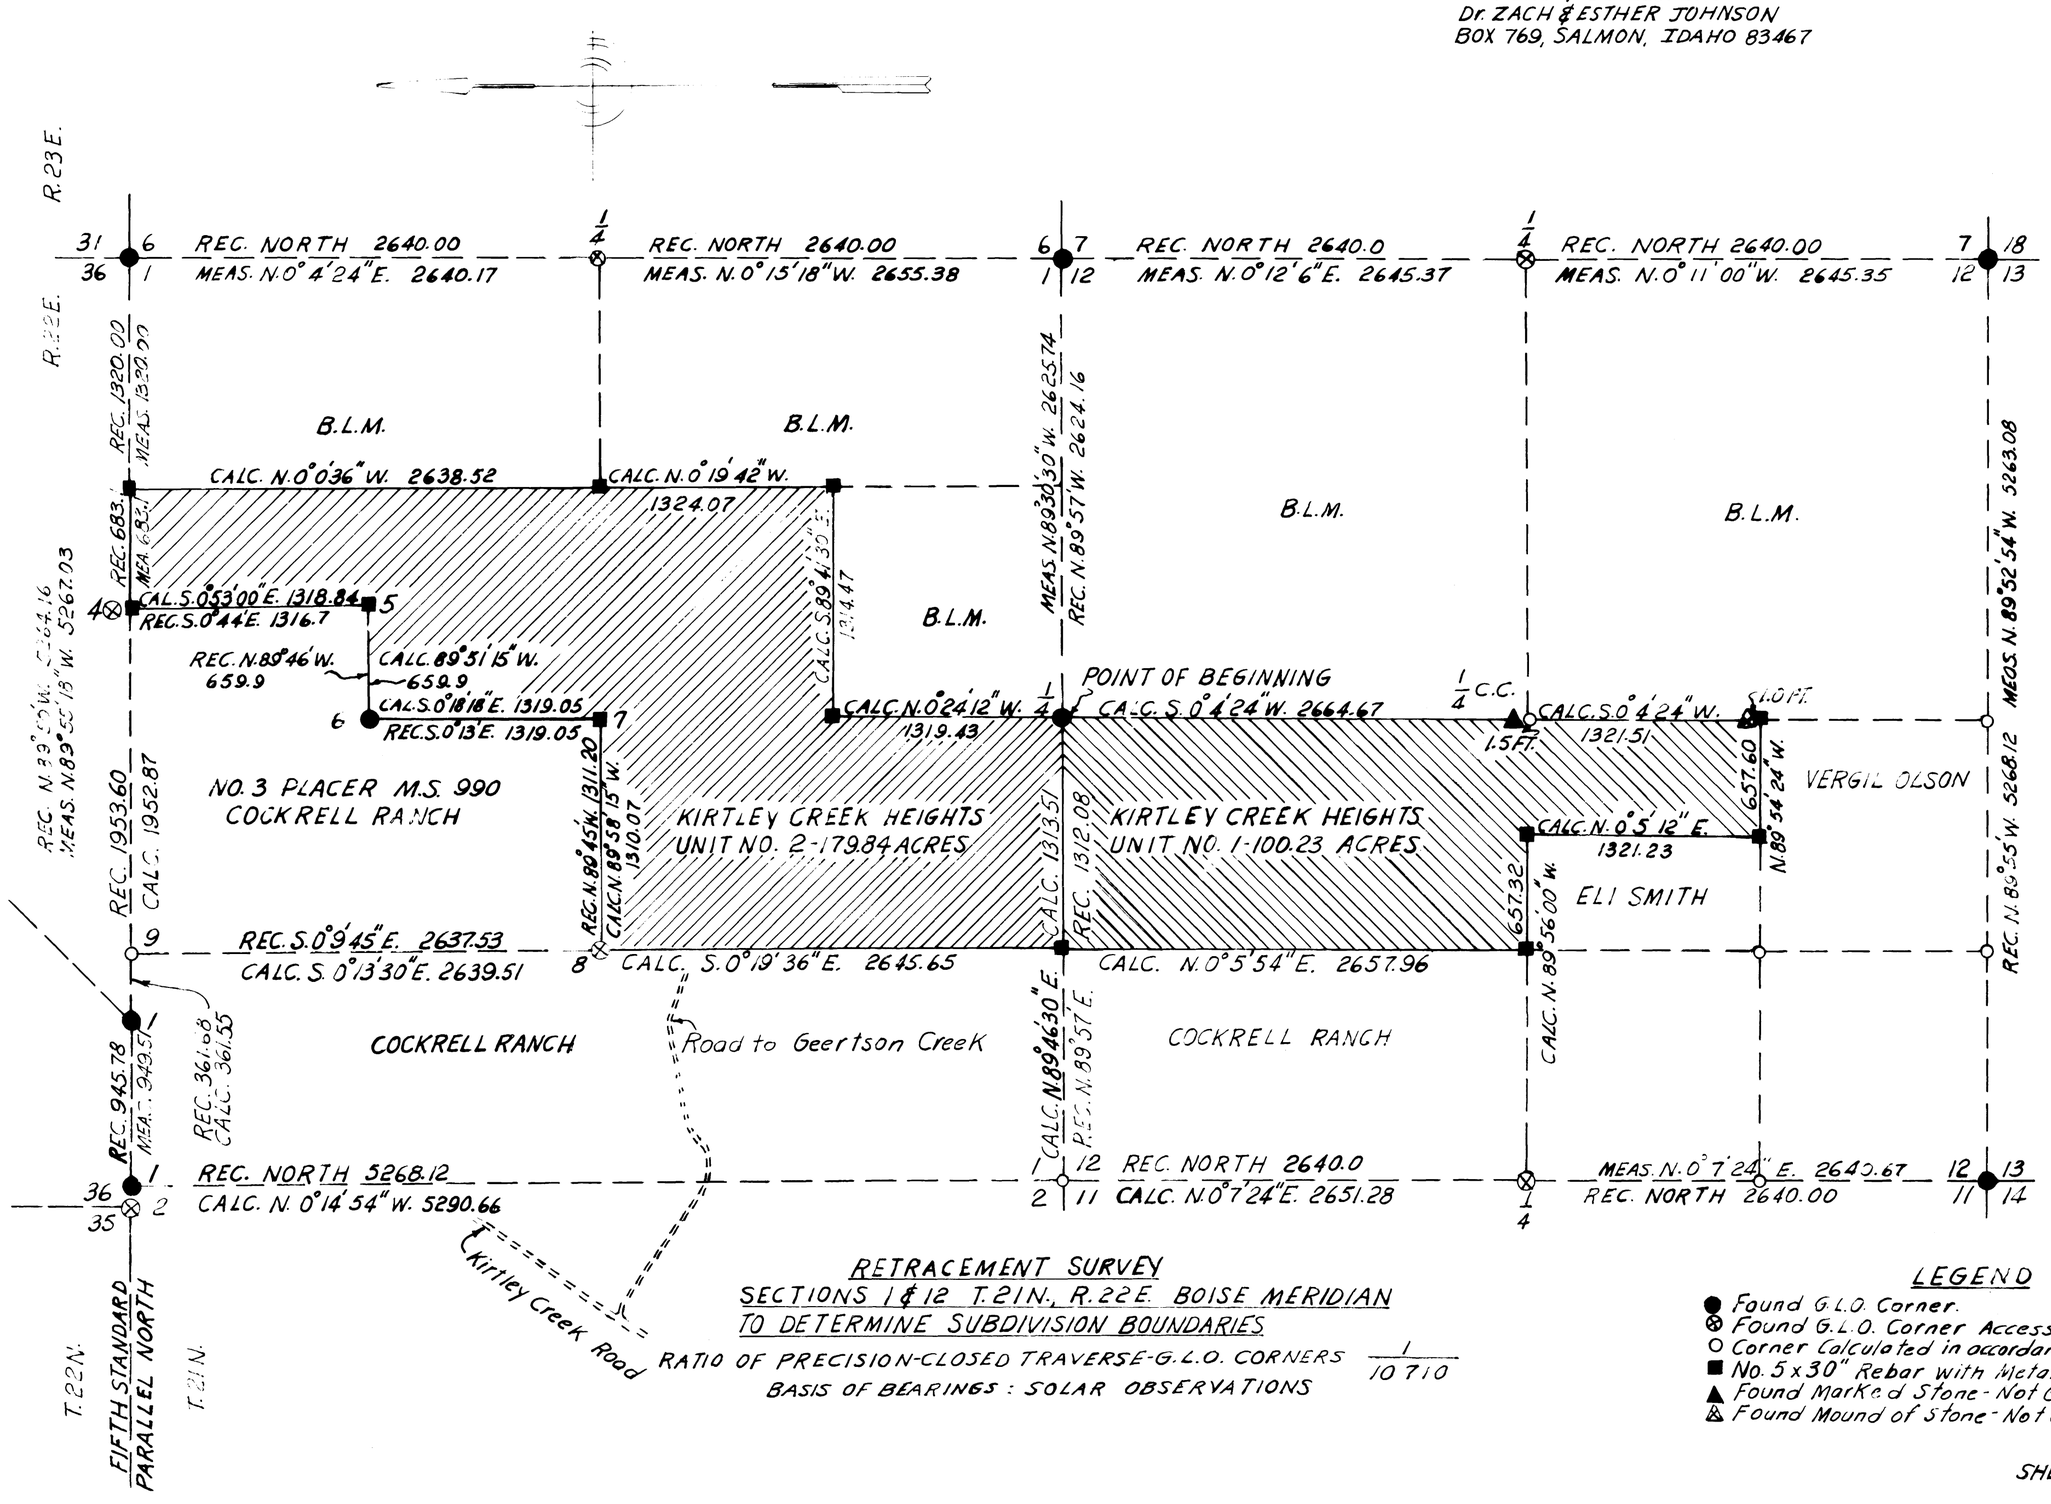

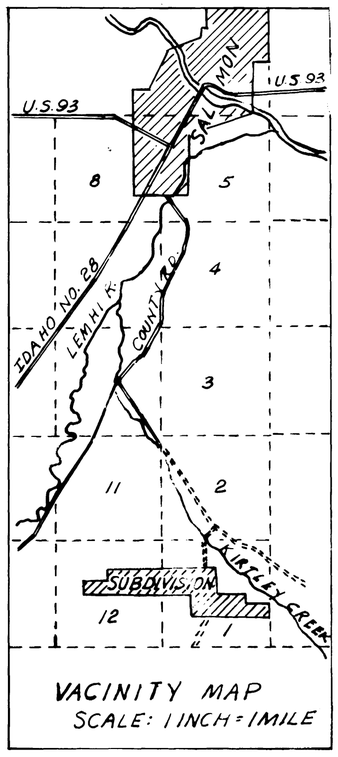

RETRACEMENT SURVEY
SECTIONS 1 & 12 T.21N., R.22E. BOISE MERIDIAN
TO DETERMINE SUBDIVISION BOUNDARIES

RATIO OF PRECISION-CLOSED TRAVERSE-G.L.O. CORNERS 1/10710
BASIS OF BEARINGS: SOLAR OBSERVATIONS

LEGEND
- ● Found G.L.O. Corner.
- ⊗ Found G.L.O. Corner Accessory.
- ○ Corner Calculated in accordance with 43 U.S.C. 752 & Idaho 31-2709
- ■ No. 5 x 30" Rebar with Metal Cap set in Concrete
- ▲ Found Marked Stone - Not G.L.O. - Surveyor Unknown.
- ⊼ Found Mound of Stone - Not G.L.O. - Surveyor Unknown.

SHEET 1 OF

COURTESY LEMHI TITL